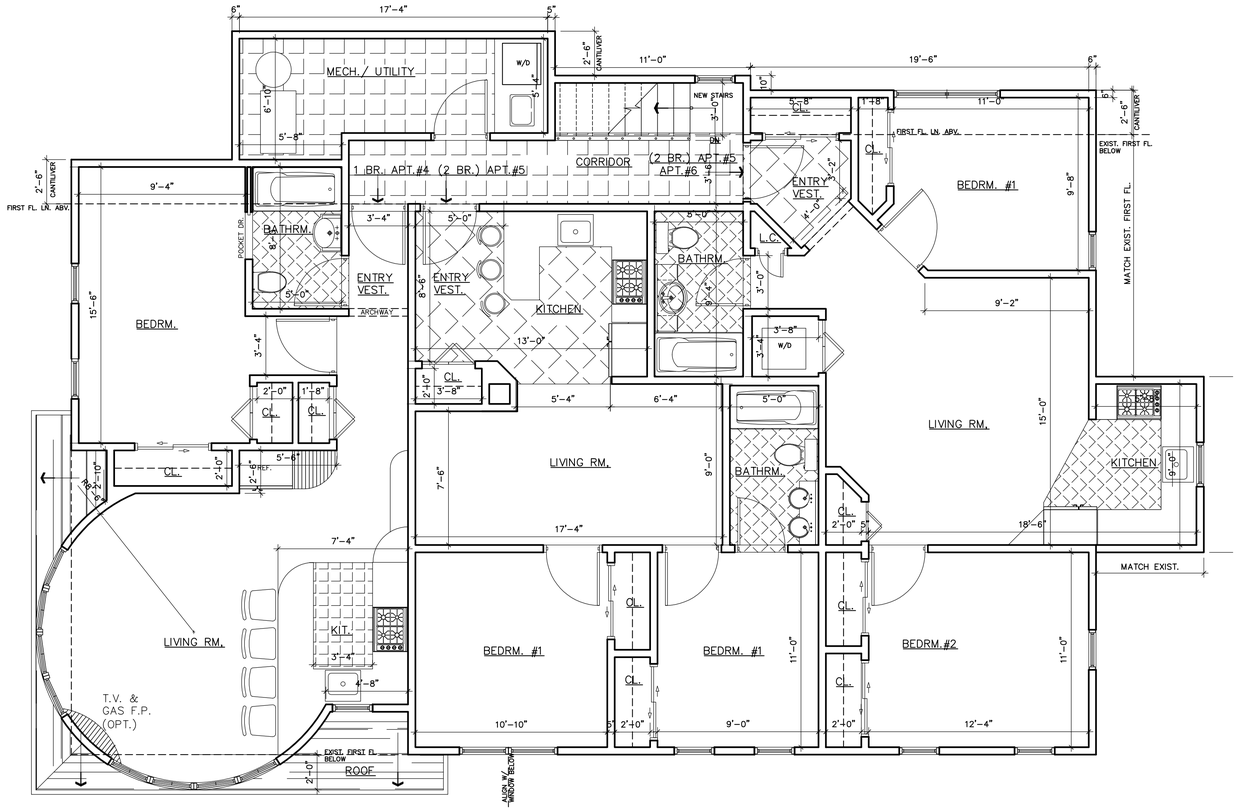

PROPOSED SECOND FLOOR PLAN

SCALE: 1/4"=1'-0"

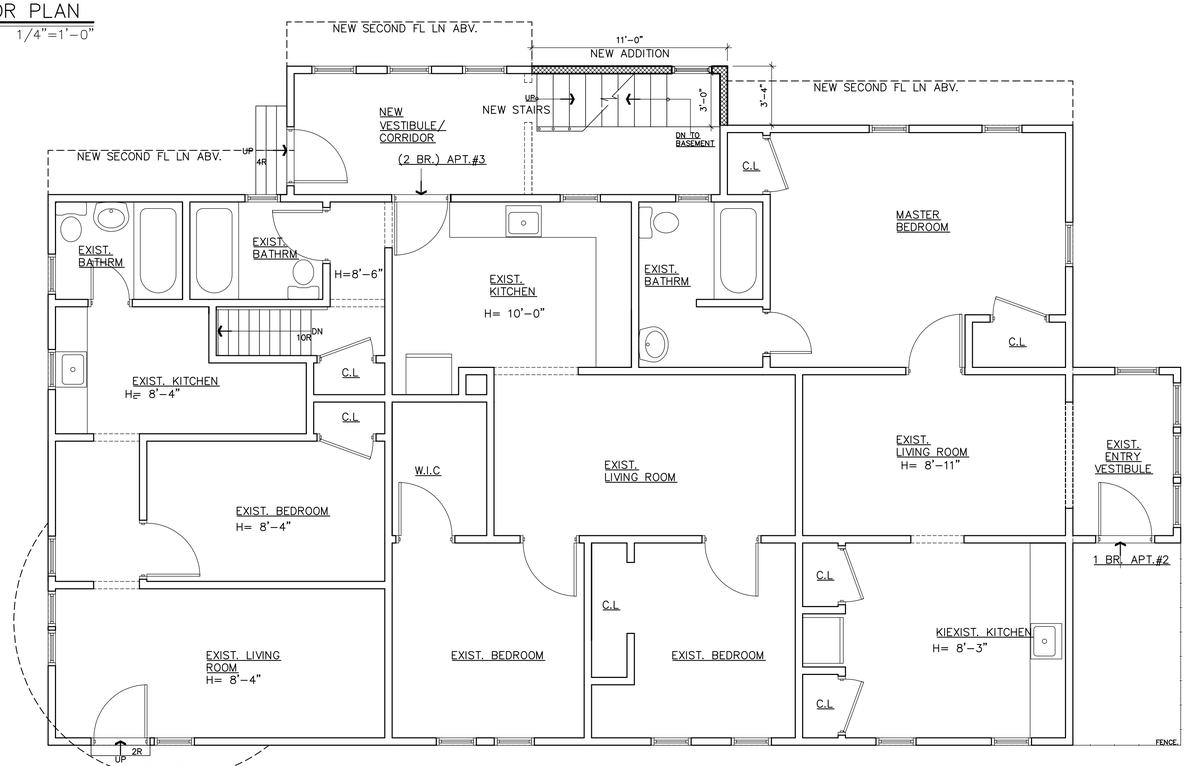

FIRST FLOOR PLAN

SCALE: 1/4"=1'-0"

ARCHITECTURE
INTERIOR DESIGN
CUSTOM FURNITURE
WATER GARDENS

GARY I. SEGAL, R.A
ARCHITECT & PLANNER

N.Y. LIC.# 019725-1
N.J. LIC.# 21AI01099000
CT. LIC.# 9809
N.J. LIC.# 33LI00443900

272 CLOSTER DOCK RD.
CLOSTER, NJ, 07624
TEL:(201)768-9500
FAX:(201)768-4141

THE DESIGNS, PLANS AND CONCEPTS SHOWN OR INDICATED ON THIS DRAWING ARE OWNED BY AND REMAIN THE PROPERTY OF GARY I. SEGAL, RA. ARCHITECT & PLANNER. NEITHER THIS DRAWING OR ANY OF THE DESIGNS, IDEAS, PLANS AND CONCEPTS SHALL BE APPROPRIATED BY OR DISCLOSED TO ANY FIRM, PERSON OR CORPORATION FOR ANY USE OR PURPOSE WITHOUT THE SPECIFIC AND WRITTEN PERMISSION OF GARY I. SEGAL, RA.

PROJECT:
LEN PROPERTY

CLIENT
LINDSAY LEN

ADDRESS
615-617 STUYVESANT AVE
LYNDHURST, N.J.

REVISIONS:

REVISION		

SUBMISSIONS

DRAWING TITLE:
FIRST & SECOND FLOOR PLAN

PROJECT MANAGER: DA	PROJECT No.: 2037
REV. BY: GS	SCALE: 1/4"=1"-0"
DRAWN BY: DA	DATE: 1/27/21

A-2

DESIGN DEV.